
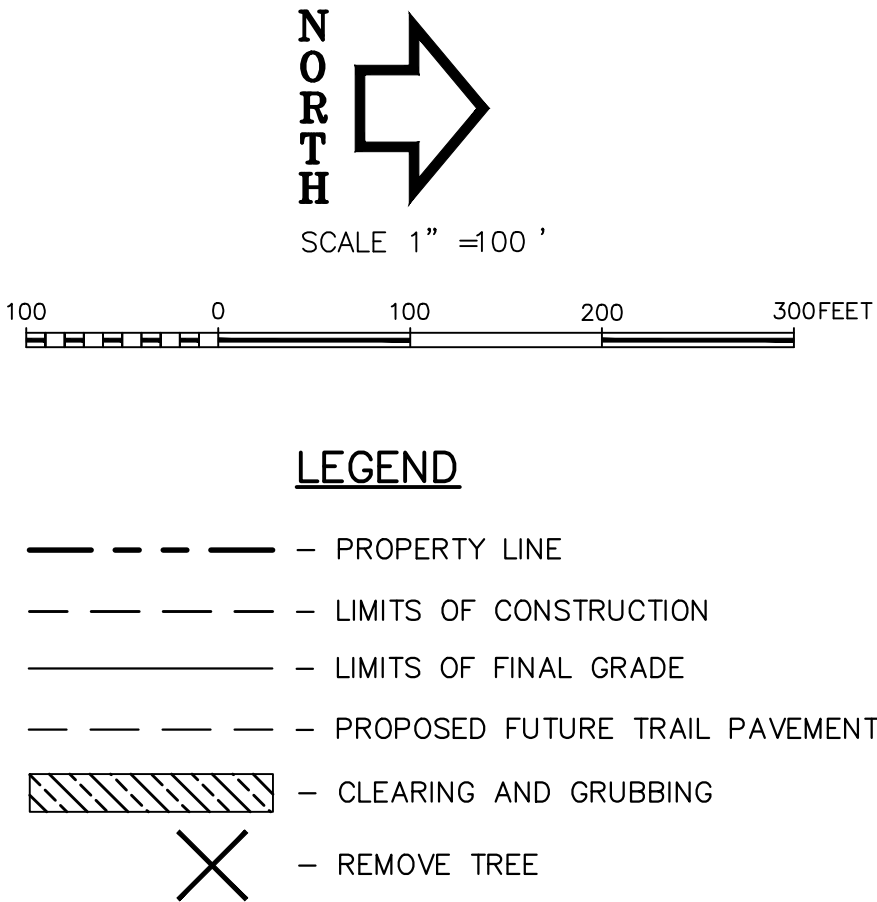




NOTE:
UNDERGROUND UTILITY LOCATIONS SHOWN ARE FROM INFORMATION PROVIDED TO US FROM UTILITY COMPANIES. UTILITY COMPANIES MAKE NO WARRANTIES OR GUARANTEES REGARDING THE ACCURACY OF THE INFORMATION CONTAINED IN THEIR DOCUMENTS AND PROVIDES IT ONLY AS GENERAL INFORMATION TO THE RECEIVER. FOR SPECIFIC LOCATIONS DURING CONSTRUCTION CALL "DIGGERS HOTLINE" 1-800-331-5868 (STATEWIDE) PRIOR TO DIGGING.

- NOTE:**
- TREE REMOVAL QUANTITIES ARE ESTIMATES ONLY. CONTRACTOR SHALL CONFIRM WITH ENGINEER IN THE FIELD ACTUAL TREE REMOVAL QUANTITIES PRIOR TO REMOVAL. ADDITIONAL TREE REMOVALS MAY BE NECESSARY.
 - CONTRACTOR TO COORDINATE SCHEDULE WITH THE ENGINEER AND PROPERTY OWNER.
 - CONTRACTOR TO REMOVE ALL DEBRIS AND RUBBLE WITHIN 25' OF THE CENTERLINE OF THE TRAIL.
 - ALL DEBRIS AND RUBBLE OUTSIDE OF THE 25' OF THE CENTERLINE OF THE TRAIL WILL BE PERFORMED UNDER THE BID ALTERNATE QUANTITY
 - ALL DEBRIS AND RUBBLE REMOVAL QUANTITIES ARE APPROXIMATE AND ARE SHOWN FOR REFERENCE ONLY. ADDITIONAL DEBRIS AND RUBBLE REMOVAL MAY BE NECESSARY.

REVISIONS			
NO.	DESCRIPTION	DATE	BY

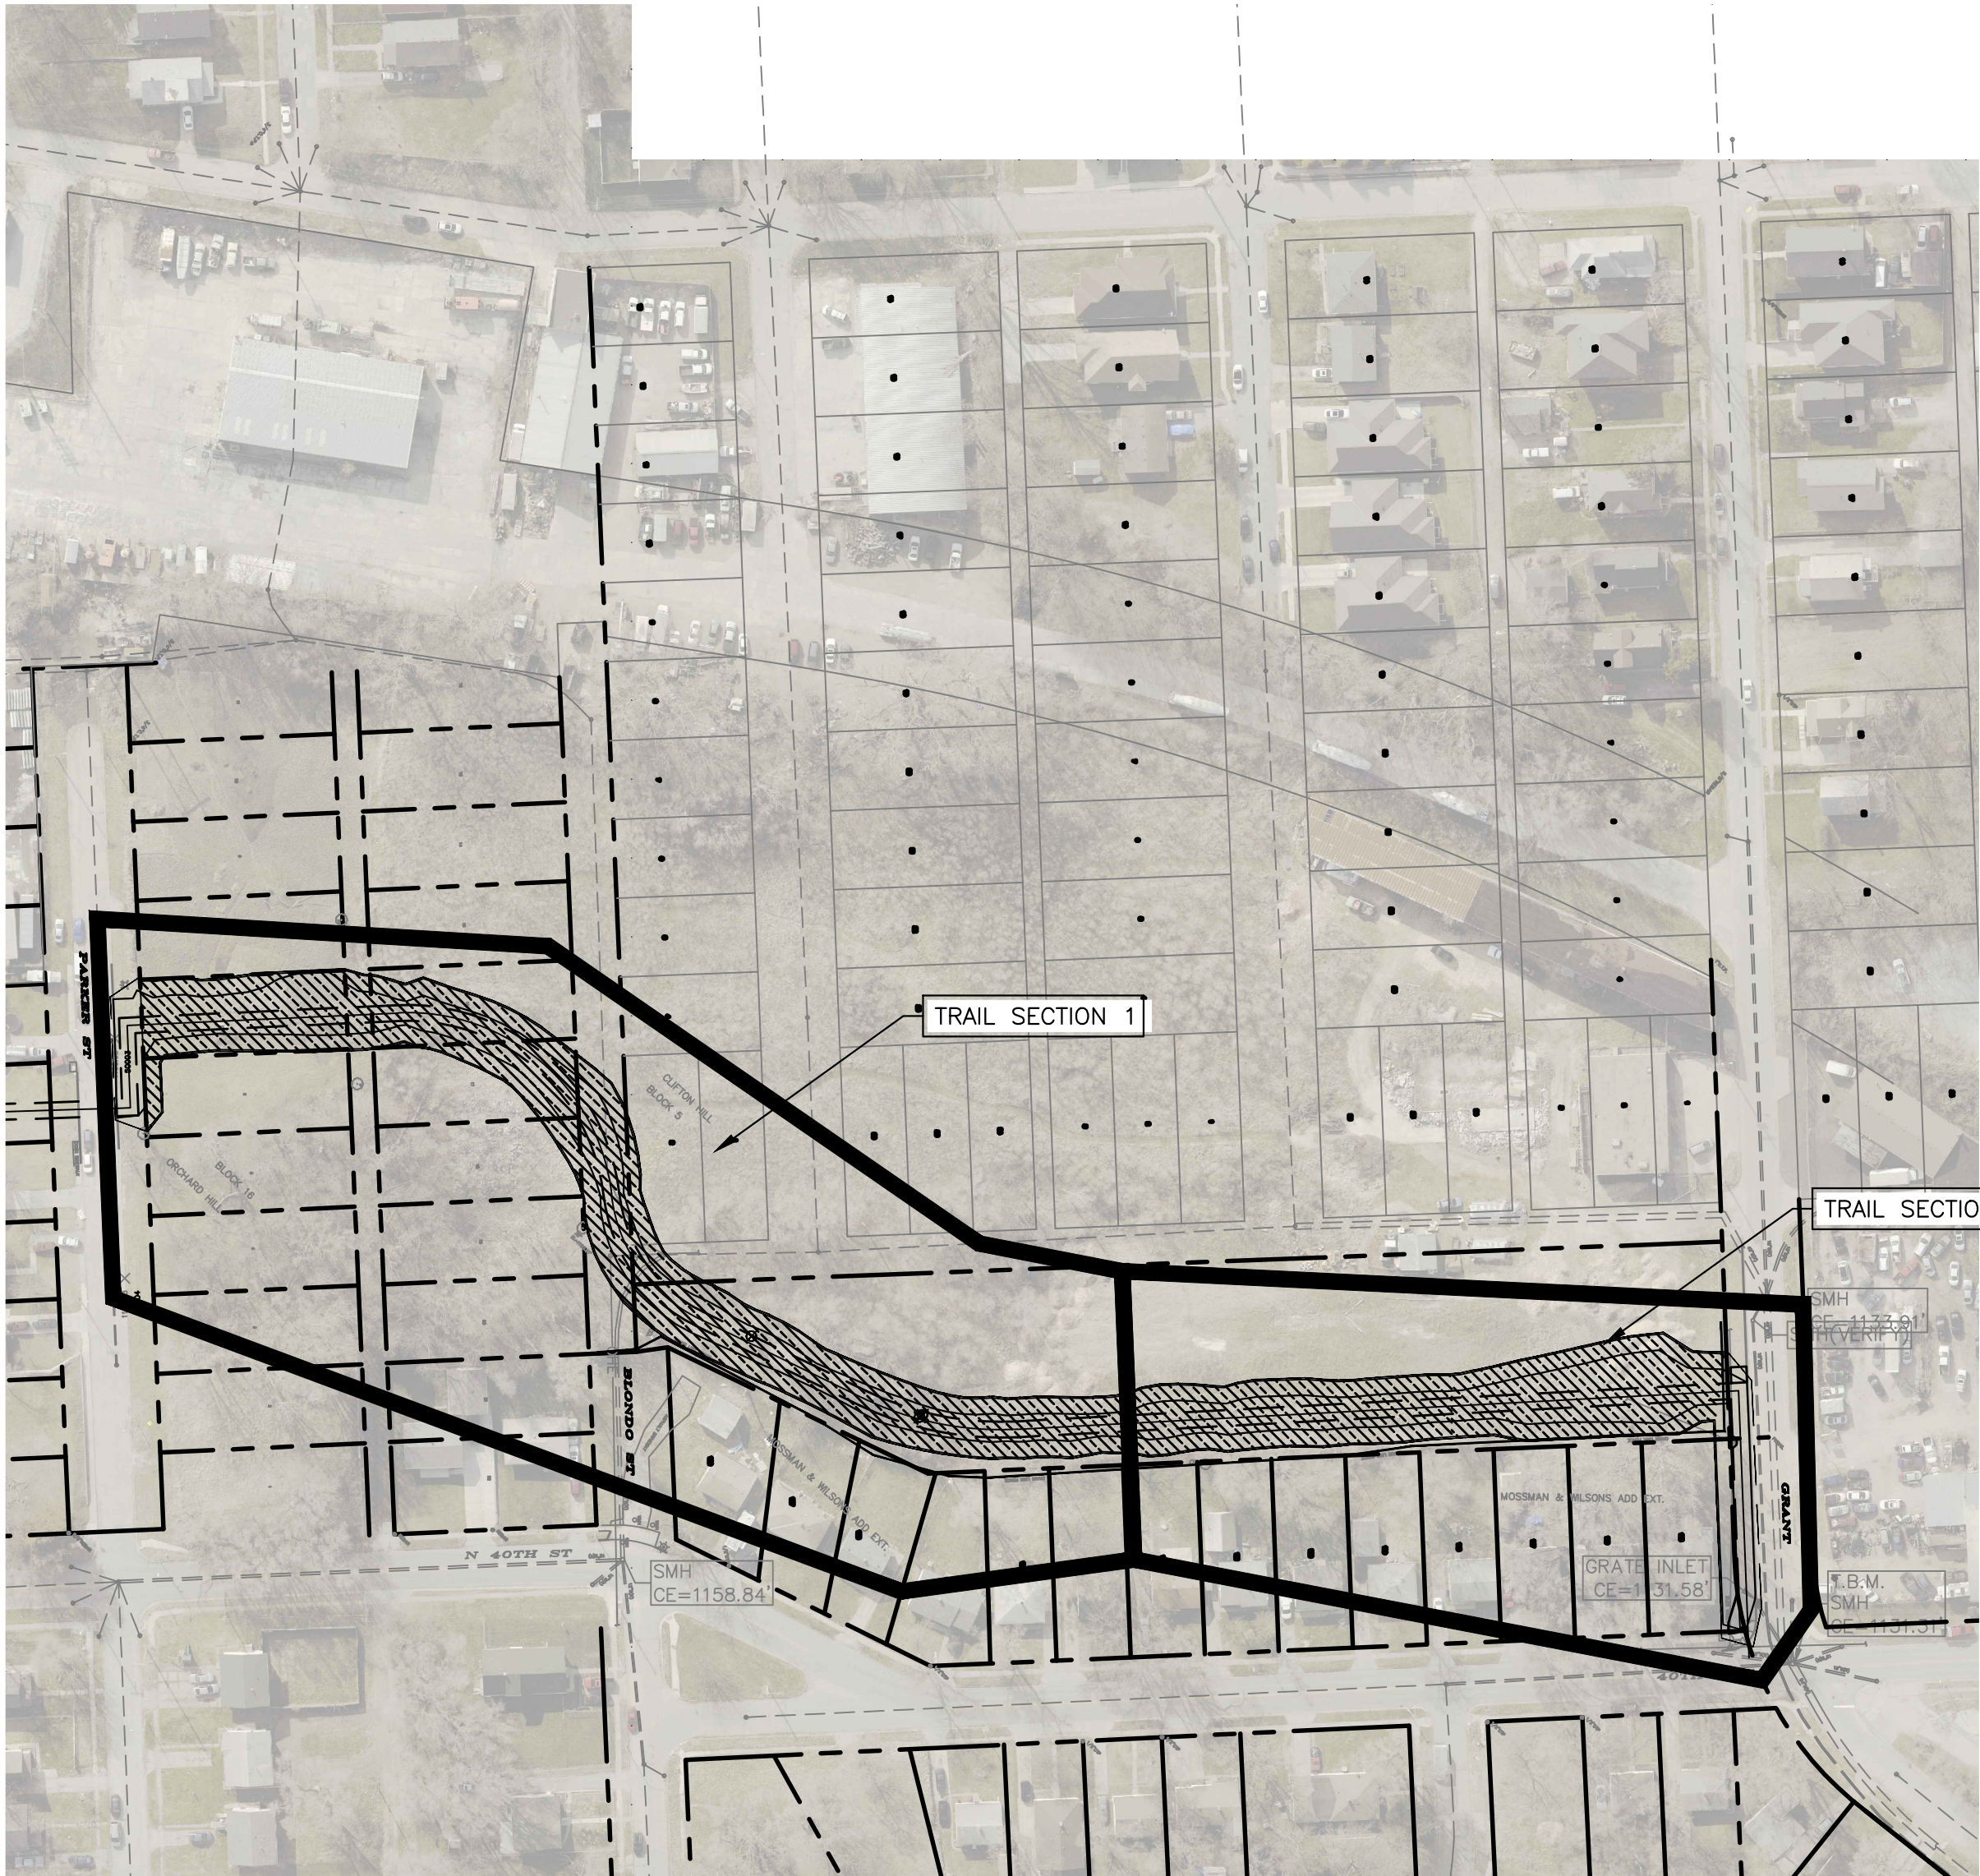


OVERALL REMOVAL PLAN

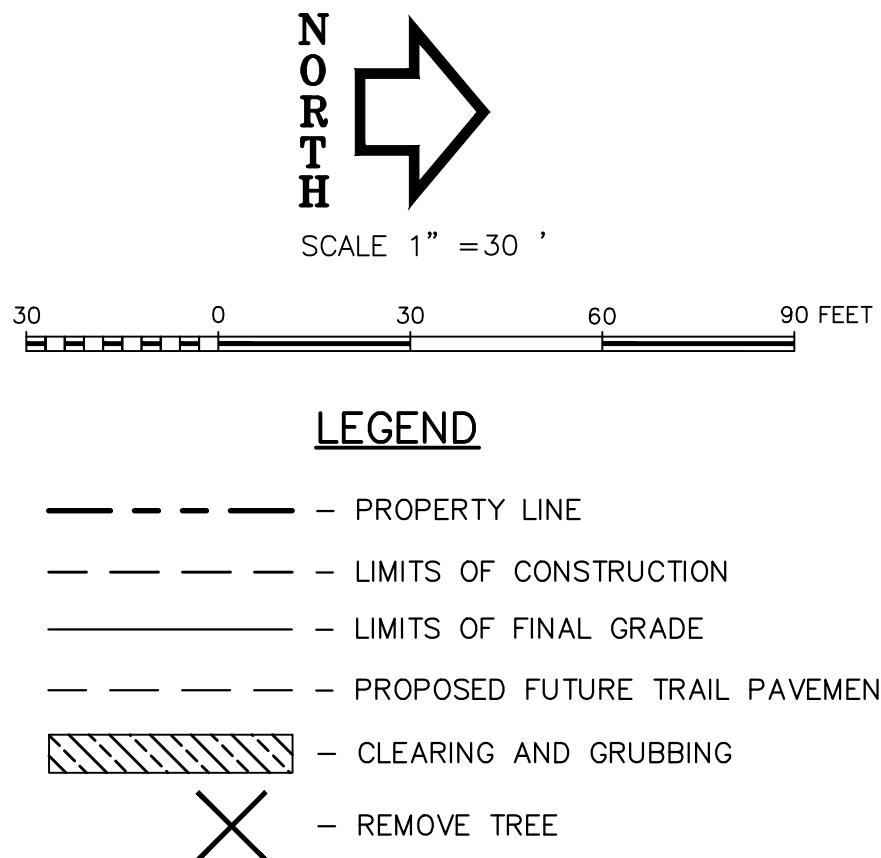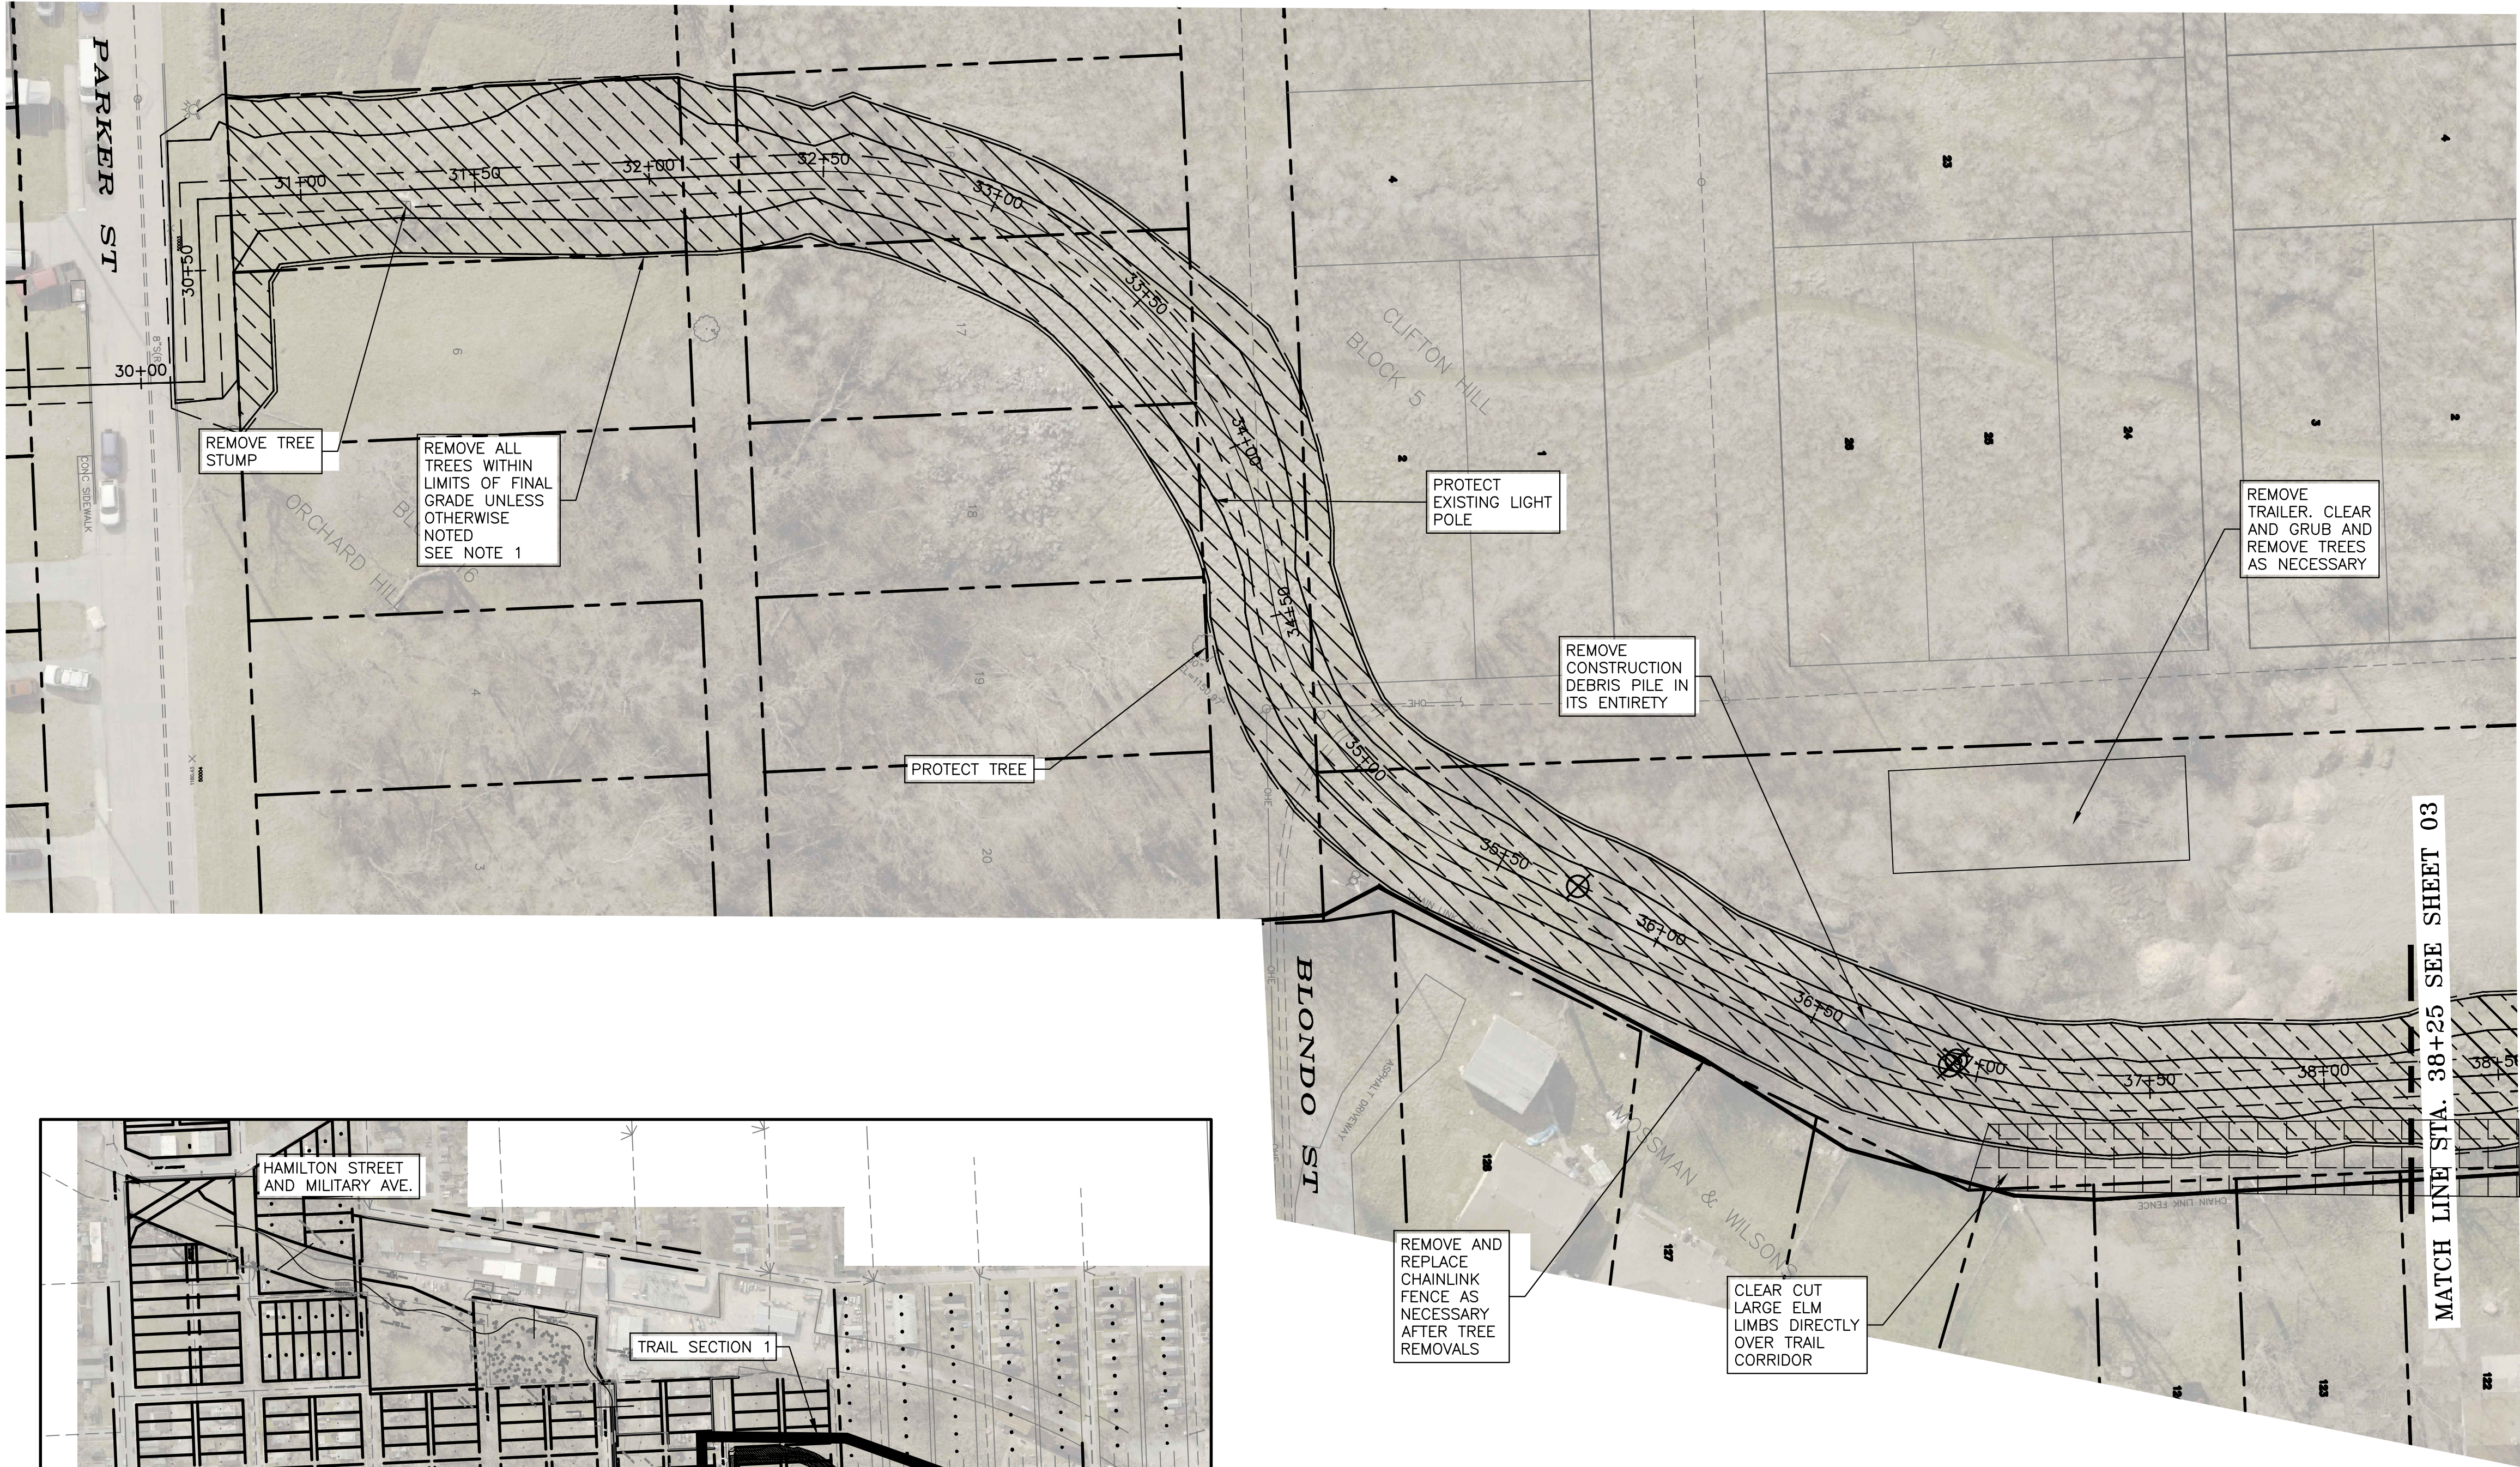

CLEARING AND GRUBBING – GENERAL				
STATION	TO	STATION	SIDE	LUMP SUM
30+00		38+25	LT/RT	1

REMOVE TREES			
STATION	SIDE	SIZE (INCHES)	AMMOUNT
35+75	LT	21	1
36+90	LT	9	2


BID ALTERNATE			
STATION	SIDE	AMMOUNT	ITEM
37+00	LT	1	REMOVE TRAILER

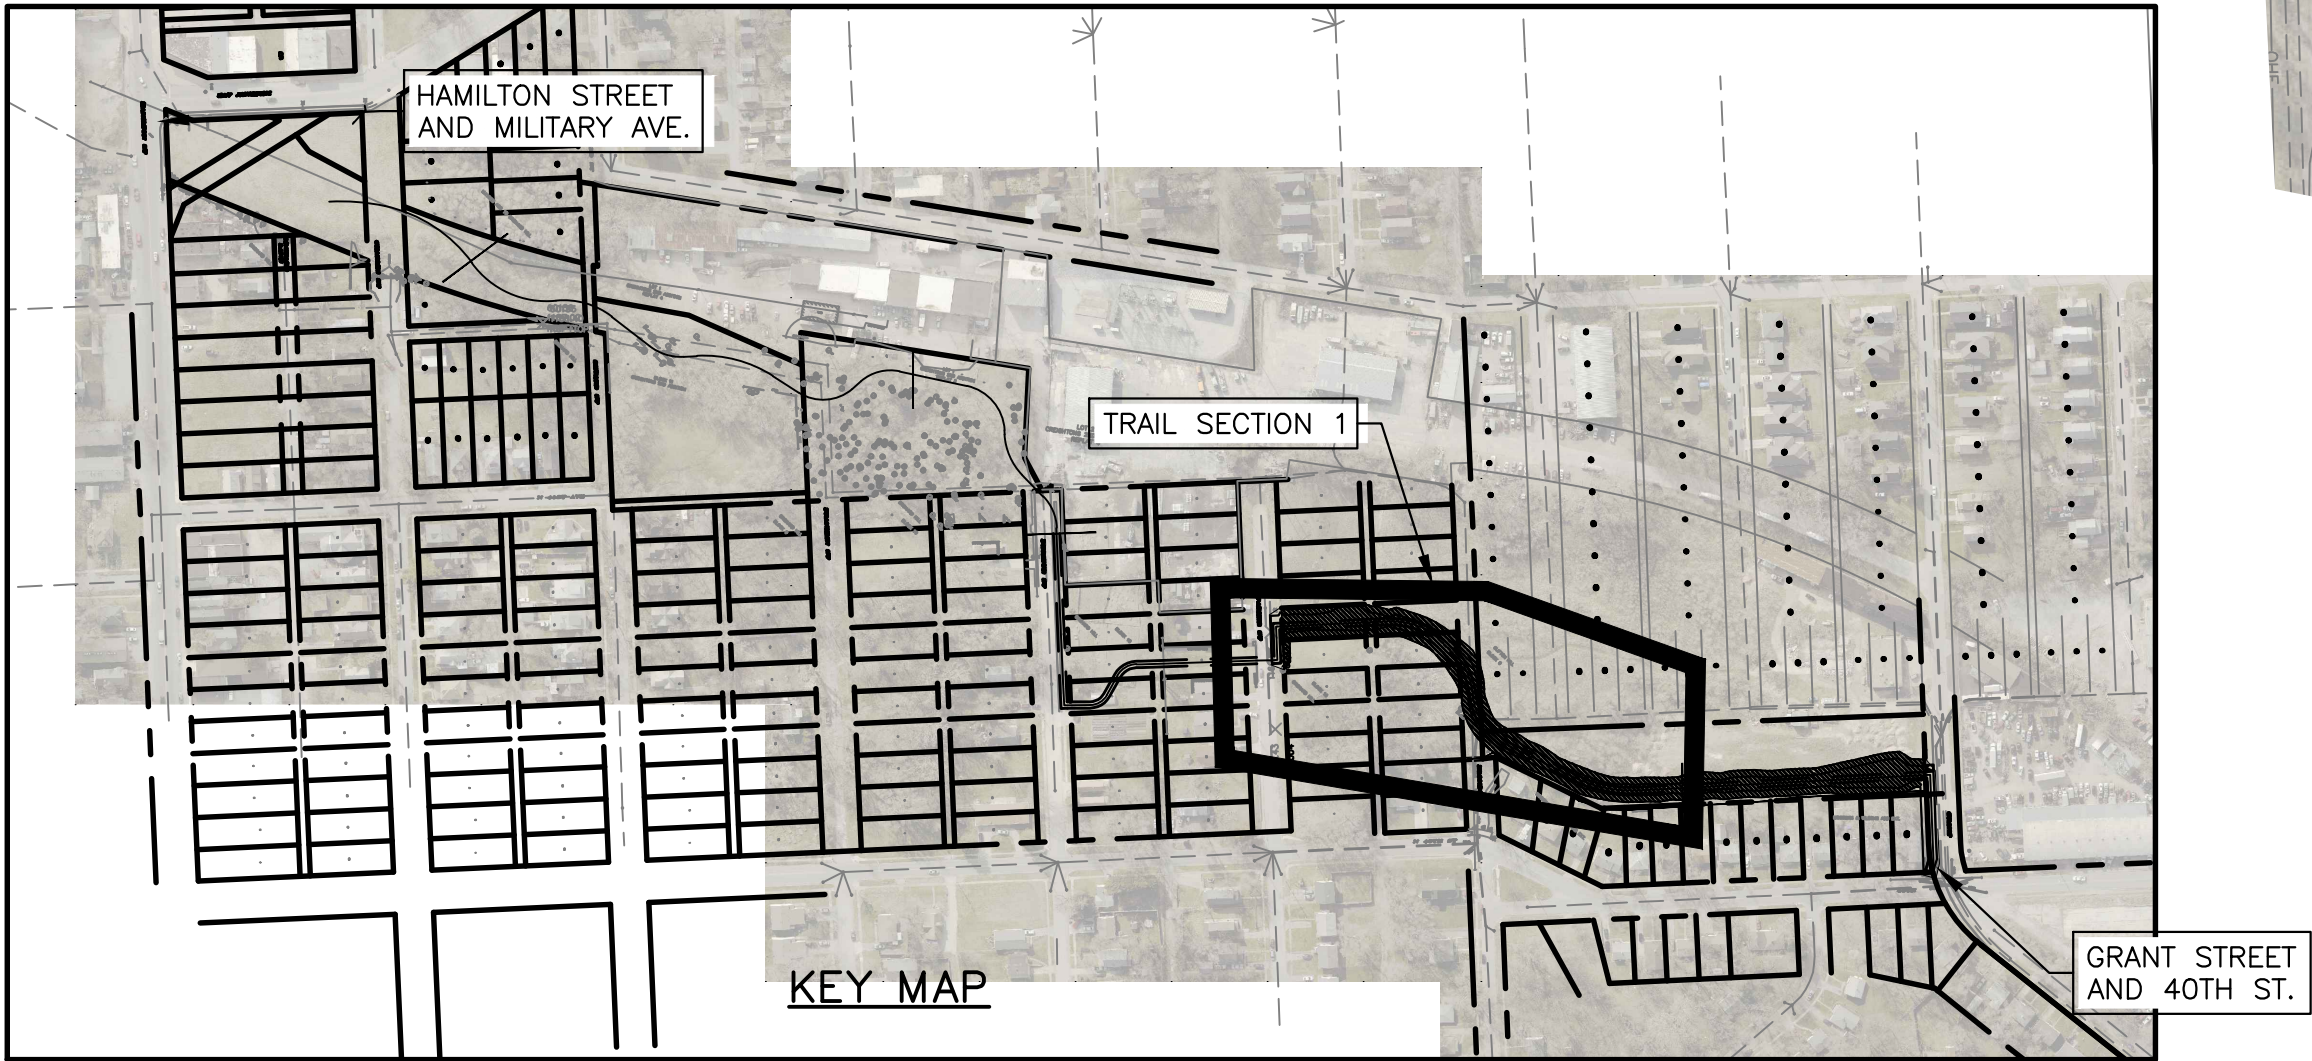

MISCELLANEOUS REMOVALS			
STATION	SIDE	AMMOUNT	ITEM
31+25	RT	1	TREE STUMP
37+00 TO 38+25	RT	155 LF	CLEAR CUT LARGE ELM LIMBS
35+00 TO 38+25	RT	342 LF	REMOVE AND REPLACE CHAINLINK FENCE

STATIONS 30+00.00 TO 38+25

REMOVAL PLAN


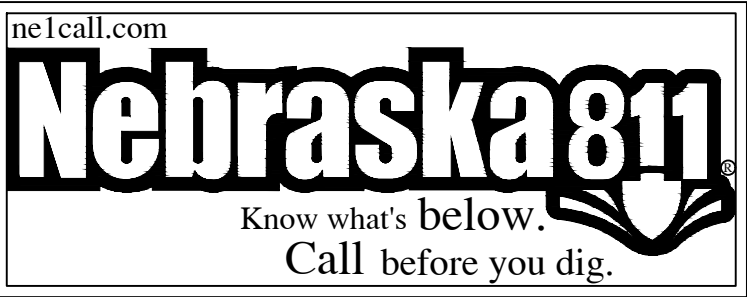


NOTE:
UNDERGROUND UTILITY LOCATIONS SHOWN ARE FROM INFORMATION PROVIDED TO US FROM UTILITY COMPANIES. UTILITY COMPANIES MAKE NO WARRANTIES OR GUARANTEES REGARDING THE ACCURACY OF THE INFORMATION CONTAINED IN THEIR DOCUMENTS AND PROVIDES IT ONLY AS GENERAL INFORMATION TO THE RECEIVER. FOR SPECIFIC LOCATIONS DURING CONSTRUCTION CALL "DIGGERS HOTLINE" 1-800-331-5668 (STATEWIDE) PRIOR TO DIGGING.

- NOTE:
- TREE REMOVAL QUANTITIES ARE ESTIMATES ONLY. CONTRACTOR SHALL CONFIRM WITH ENGINEER IN THE FIELD ACTUAL TREE REMOVAL QUANTITIES PRIOR TO REMOVAL. ADDITIONAL TREE REMOVALS MAY BE NECESSARY.
 - CONTRACTOR TO COORDINATE SCHEDULE WITH THE ENGINEER AND PROPERTY OWNER.
 - CONTRACTOR TO REMOVE ALL DEBRIS AND RUBBLE WITHIN 25' OF THE CENTERLINE OF THE TRAIL.
 - ALL DEBRIS AND RUBBLE OUTSIDE OF THE 25' OF THE CENTERLINE OF THE TRAIL WILL BE PERFORMED UNDER THE BID ALTERNATE QUANTITY
 - ALL DEBRIS AND RUBBLE REMOVAL QUANTITIES ARE APPROXIMATE AND ARE SHOWN FOR REFERENCE ONLY. ADDITIONAL DEBRIS AND RUBBLE REMOVAL MAY BE NECESSARY.


REVISIONS			
NO.	DESCRIPTION	DATE	BY



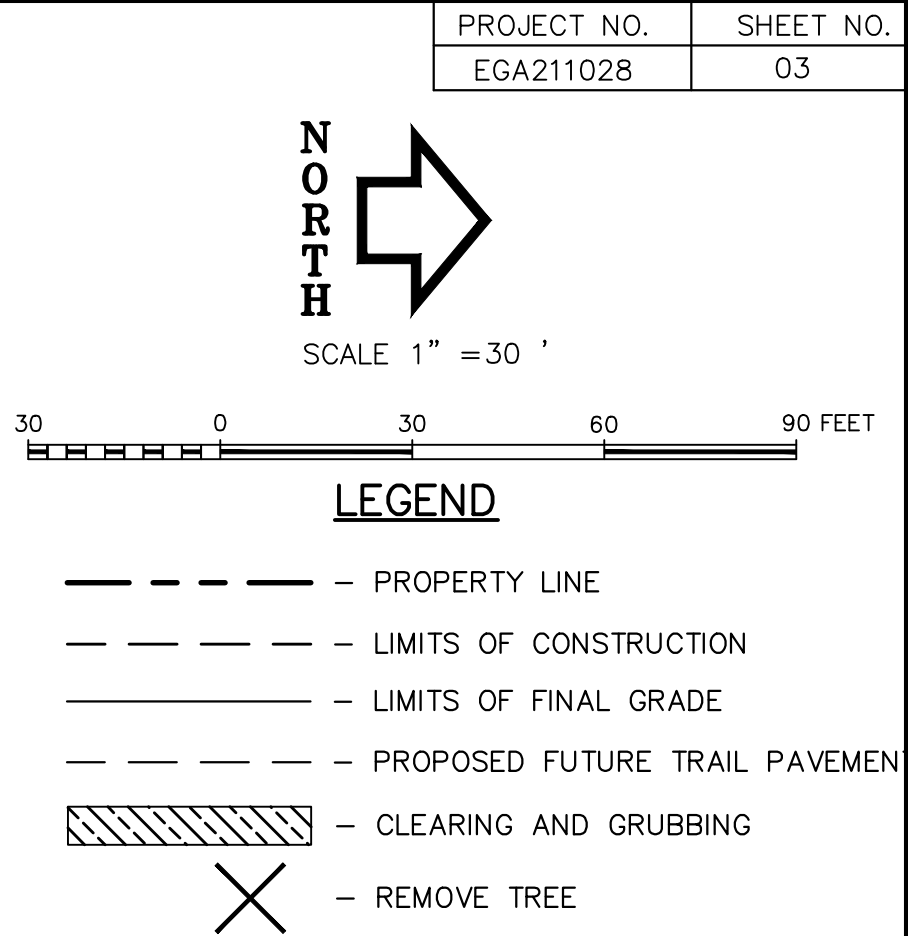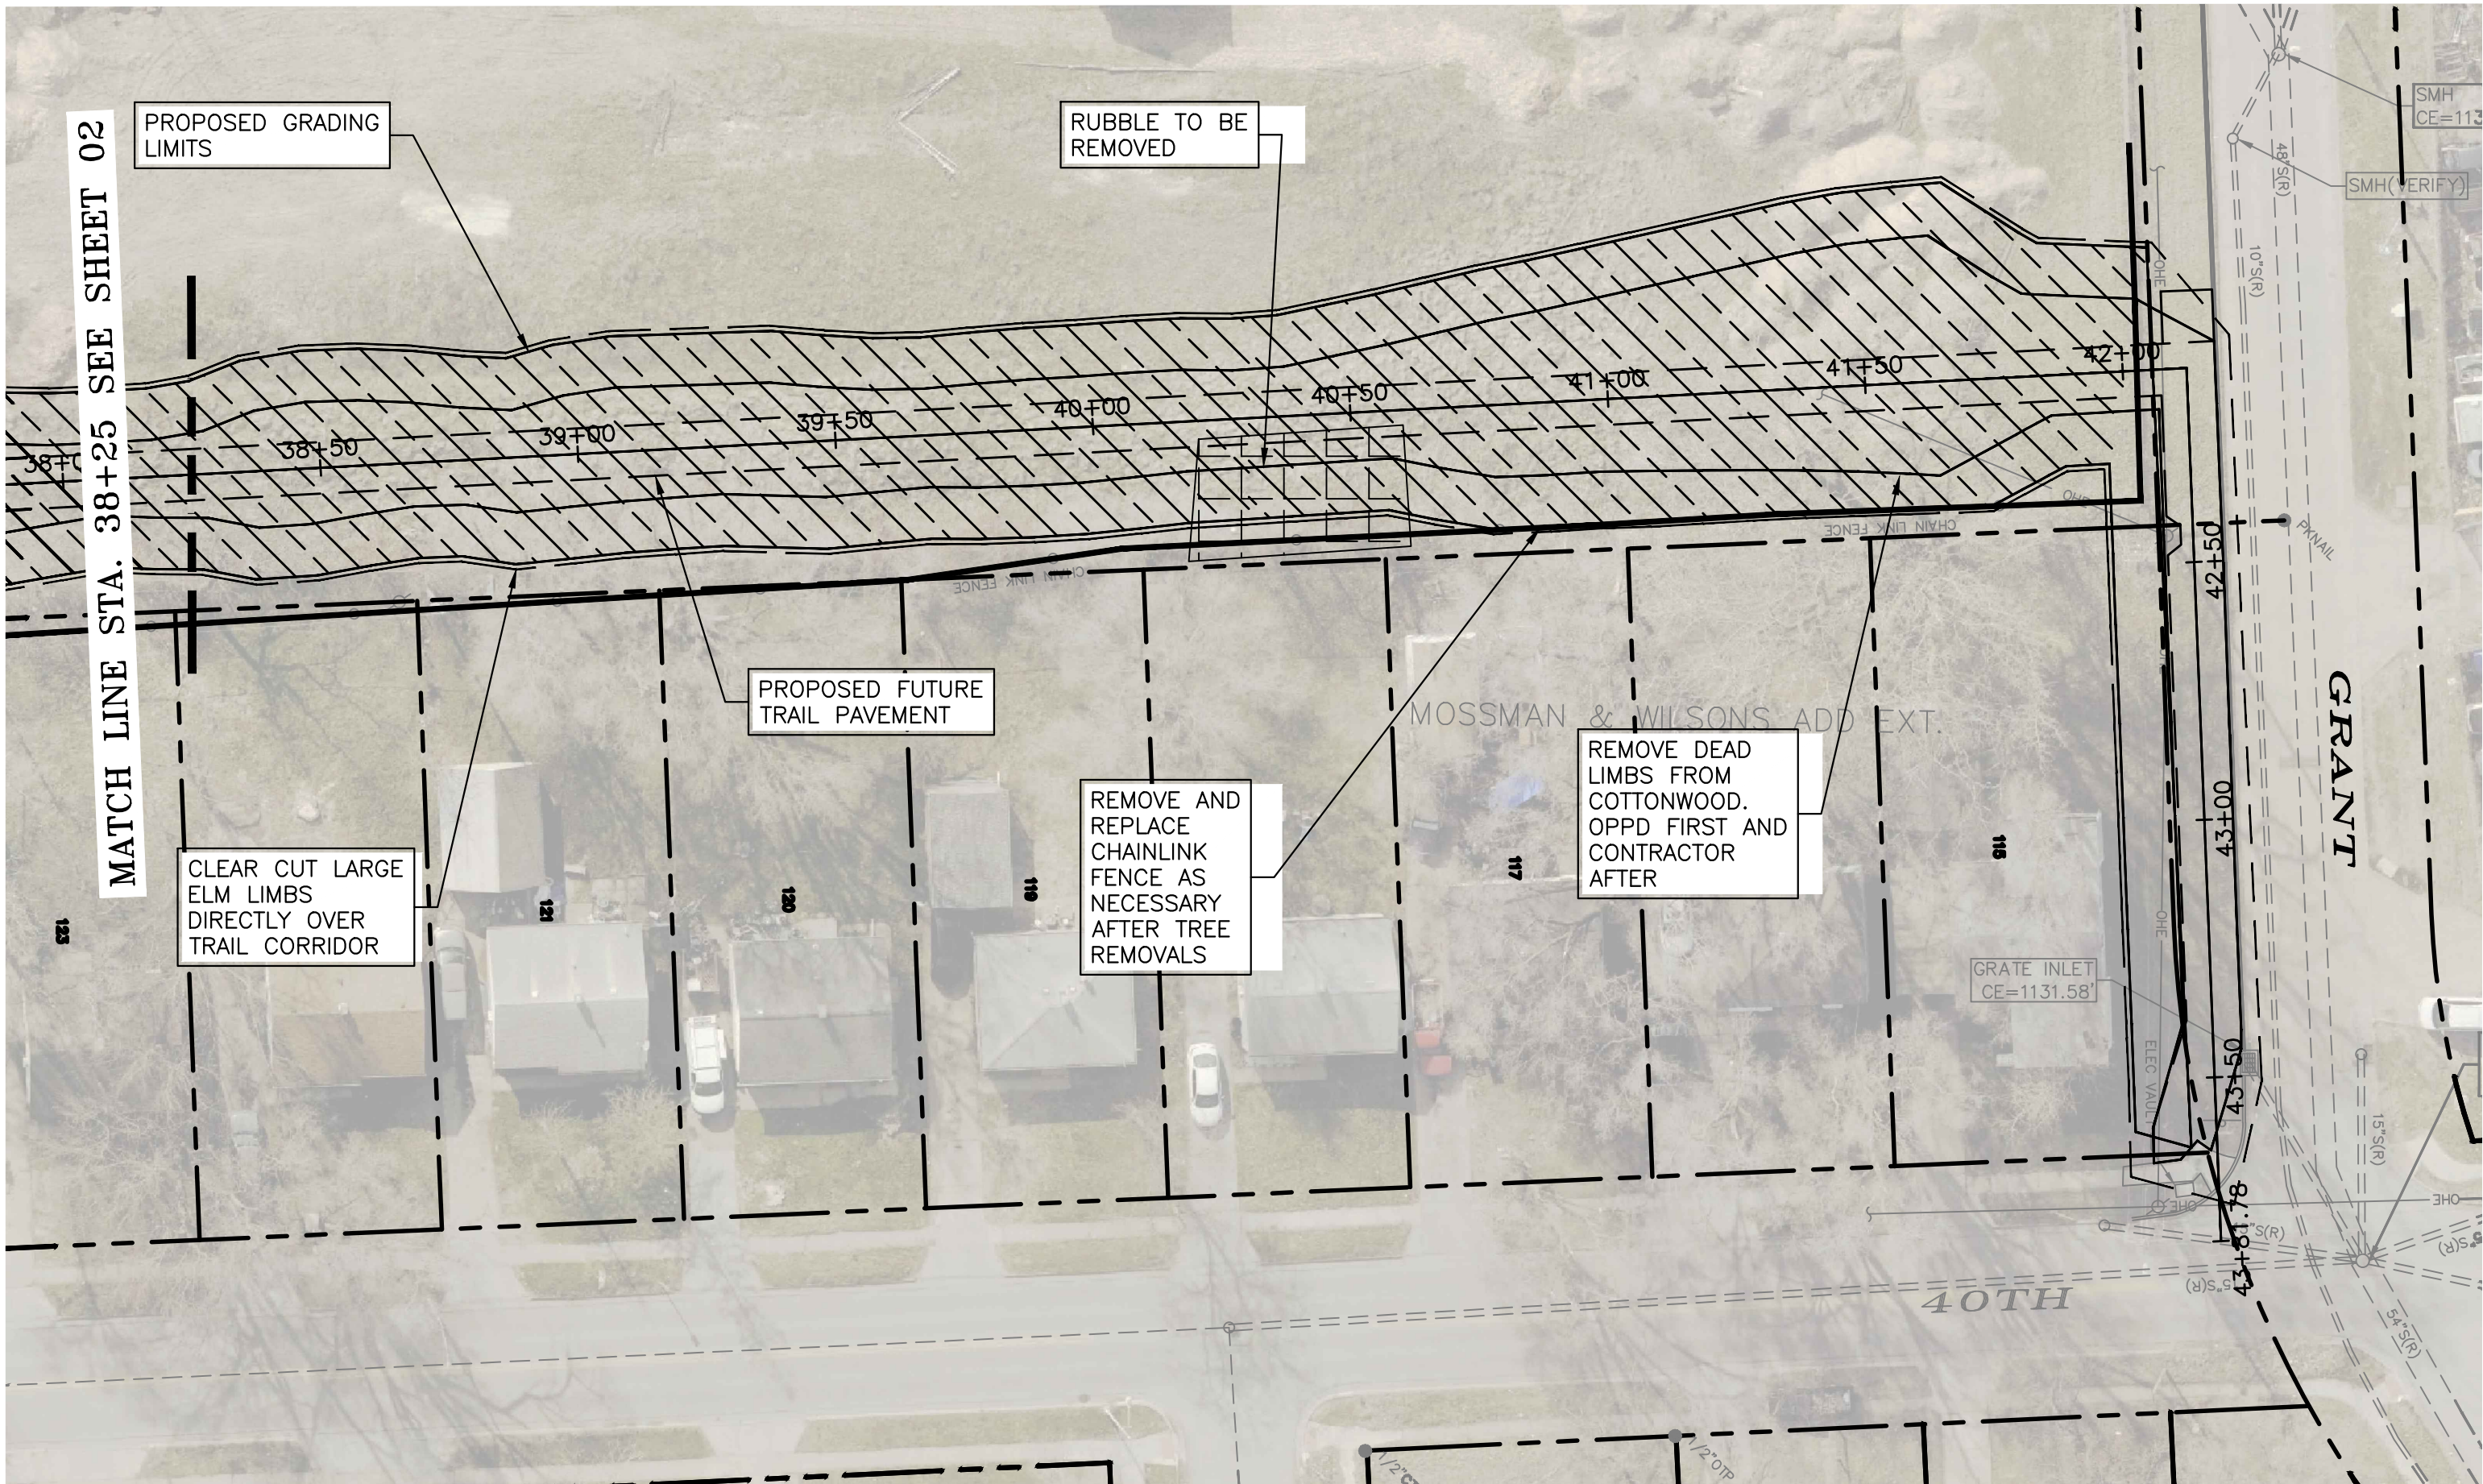


CLEARING AND GRUBBING — GENERAL				
STATION	TO	STATION	SIDE	LUMP SUM
38+25		END	LT/RT	1

MISCELLANEOUS REMOVALS			
STATION	SIDE	AMMOUNT	ITEM
37+00 TO 38+75	RT	400 LF	CLEAR CUT LARGE ELM LIMBS
38+25 TO 42+10	RT	457 LF	REMOVE AND REPLACE CHAINLINK FENCE

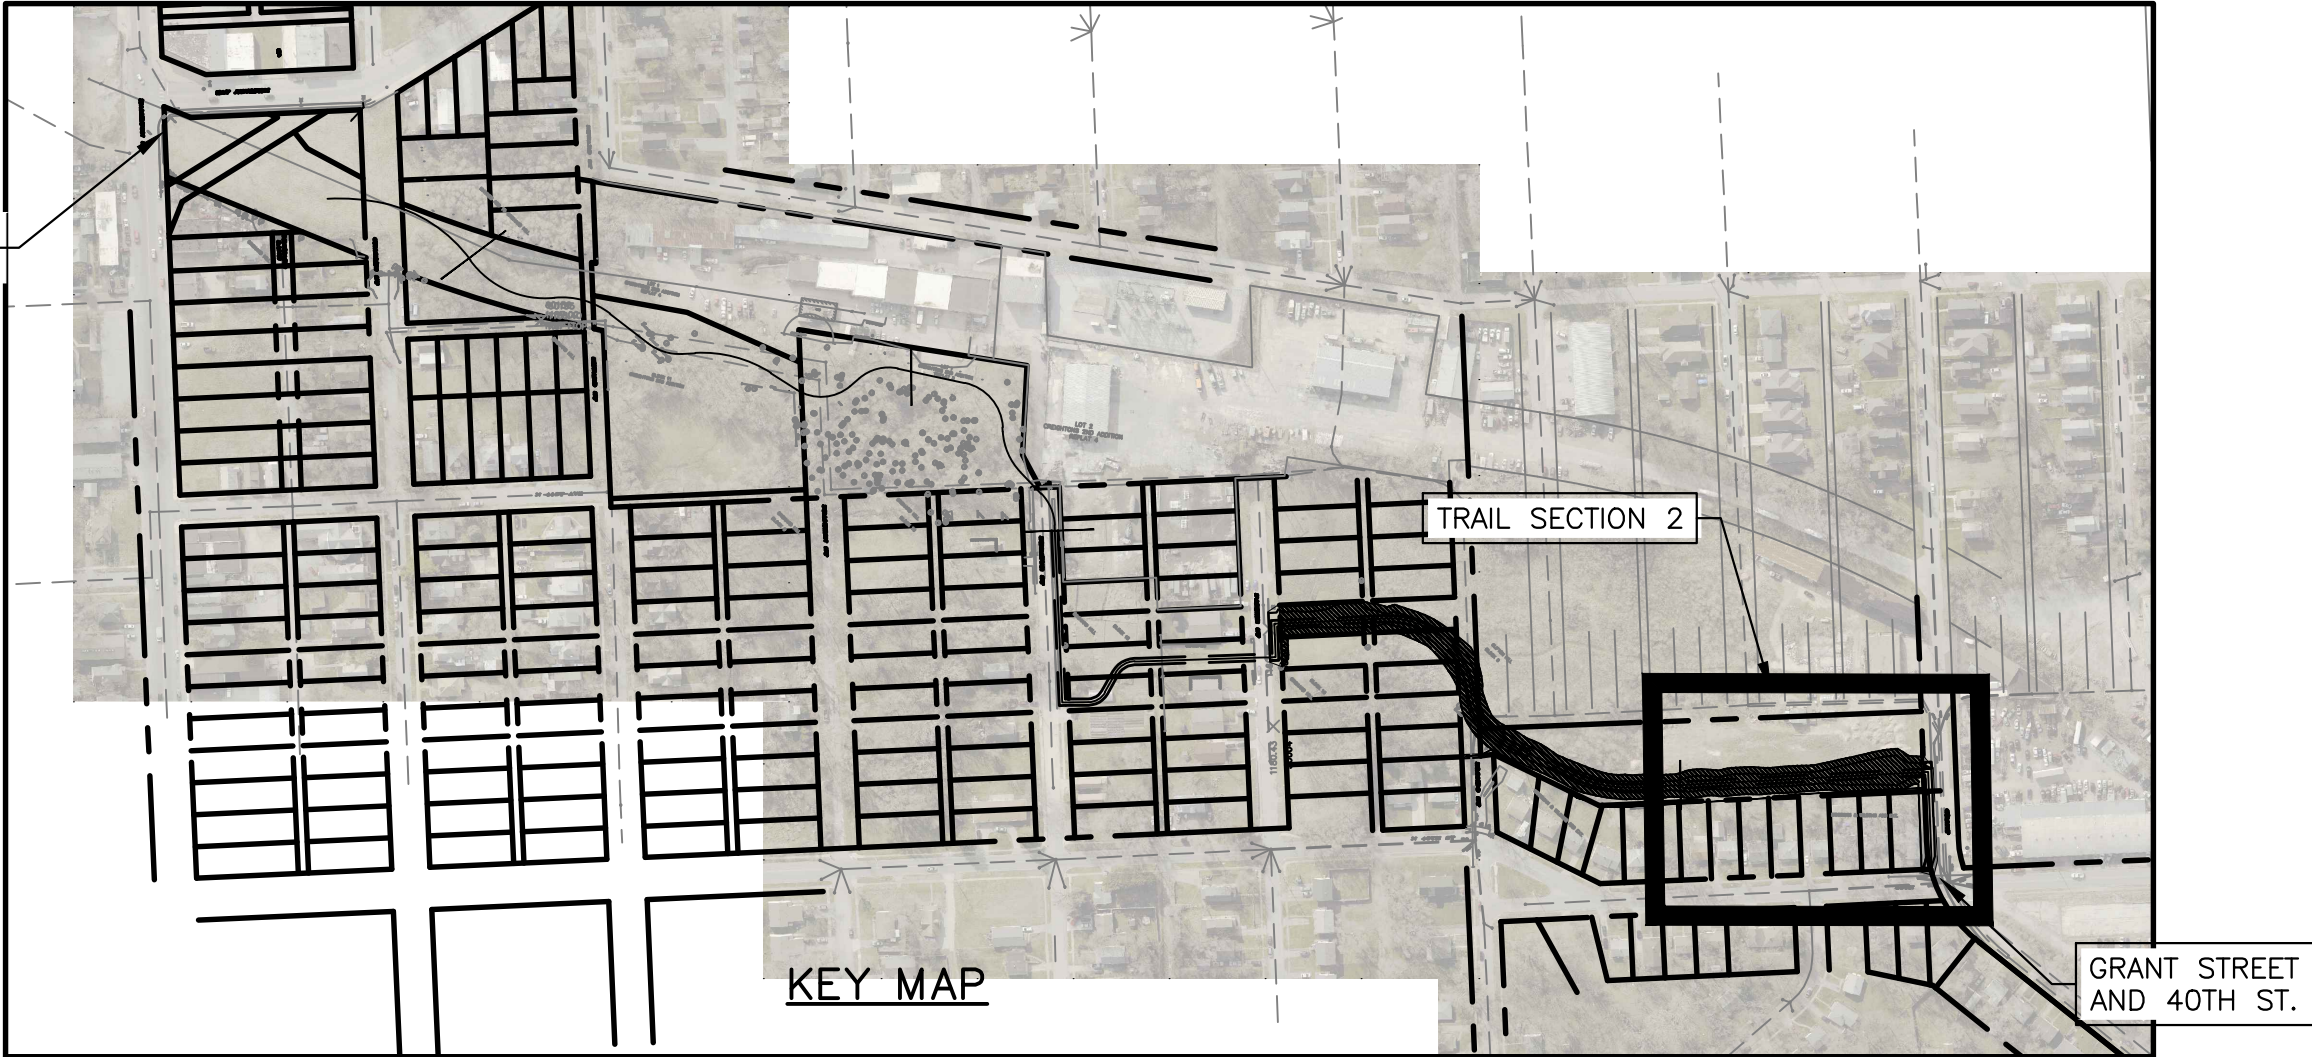

STATIONS 38+25 TO 43+62.30 REMOVAL PLAN

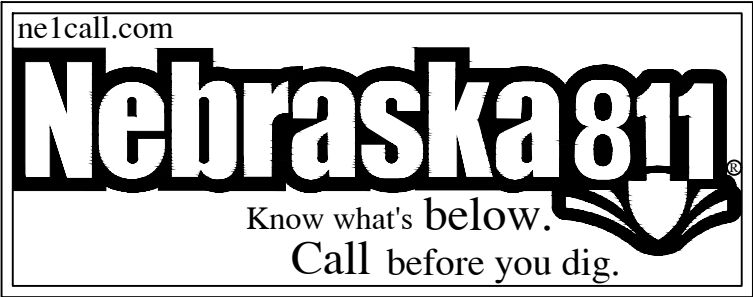

NOTE:
UNDERGROUND UTILITY LOCATIONS SHOWN ARE FROM INFORMATION PROVIDED TO US FROM UTILITY COMPANIES. UTILITY COMPANIES MAKE NO WARRANTIES OR GUARANTEES REGARDING THE ACCURACY OF THE INFORMATION CONTAINED IN THEIR DOCUMENTS AND PROVIDES IT ONLY AS GENERAL INFORMATION TO THE RECEIVER. FOR SPECIFIC LOCATIONS DURING CONSTRUCTION CALL "DIGGERS HOTLINE" 1-800-331-5868 (STATEWIDE) PRIOR TO DIGGING.

- NOTE:**
- TREE REMOVAL QUANTITIES ARE ESTIMATES ONLY. CONTRACTOR SHALL CONFIRM WITH ENGINEER IN THE FIELD ACTUAL TREE REMOVAL QUANTITIES PRIOR TO REMOVAL. ADDITIONAL TREE REMOVALS MAY BE NECESSARY.
 - CONTRACTOR TO COORDINATE SCHEDULE WITH THE ENGINEER AND PROPERTY OWNER.
 - CONTRACTOR TO REMOVE ALL DEBRIS AND RUBBLE WITHIN 25' OF THE CENTERLINE OF THE TRAIL.
 - ALL DEBRIS AND RUBBLE OUTSIDE OF THE 25' OF THE CENTERLINE OF THE TRAIL WILL BE PERFORMED UNDER THE BID ALTERNATE QUANTITY
 - ALL DEBRIS AND RUBBLE REMOVAL QUANTITIES ARE APPROXIMATE AND ARE SHOWN FOR REFERENCE ONLY. ADDITIONAL DEBRIS AND RUBBLE REMOVAL MAY BE NECESSARY.

REVISIONS			
NO.	DESCRIPTION	DATE	BY



S:\211028_BELTLINE TRAIL\DWG\ENGINEERING\E\Sheets\PHASE 03\PHASE 03-B\02 PHASE 03-B - CLEARING AND GRUBBING.dwg